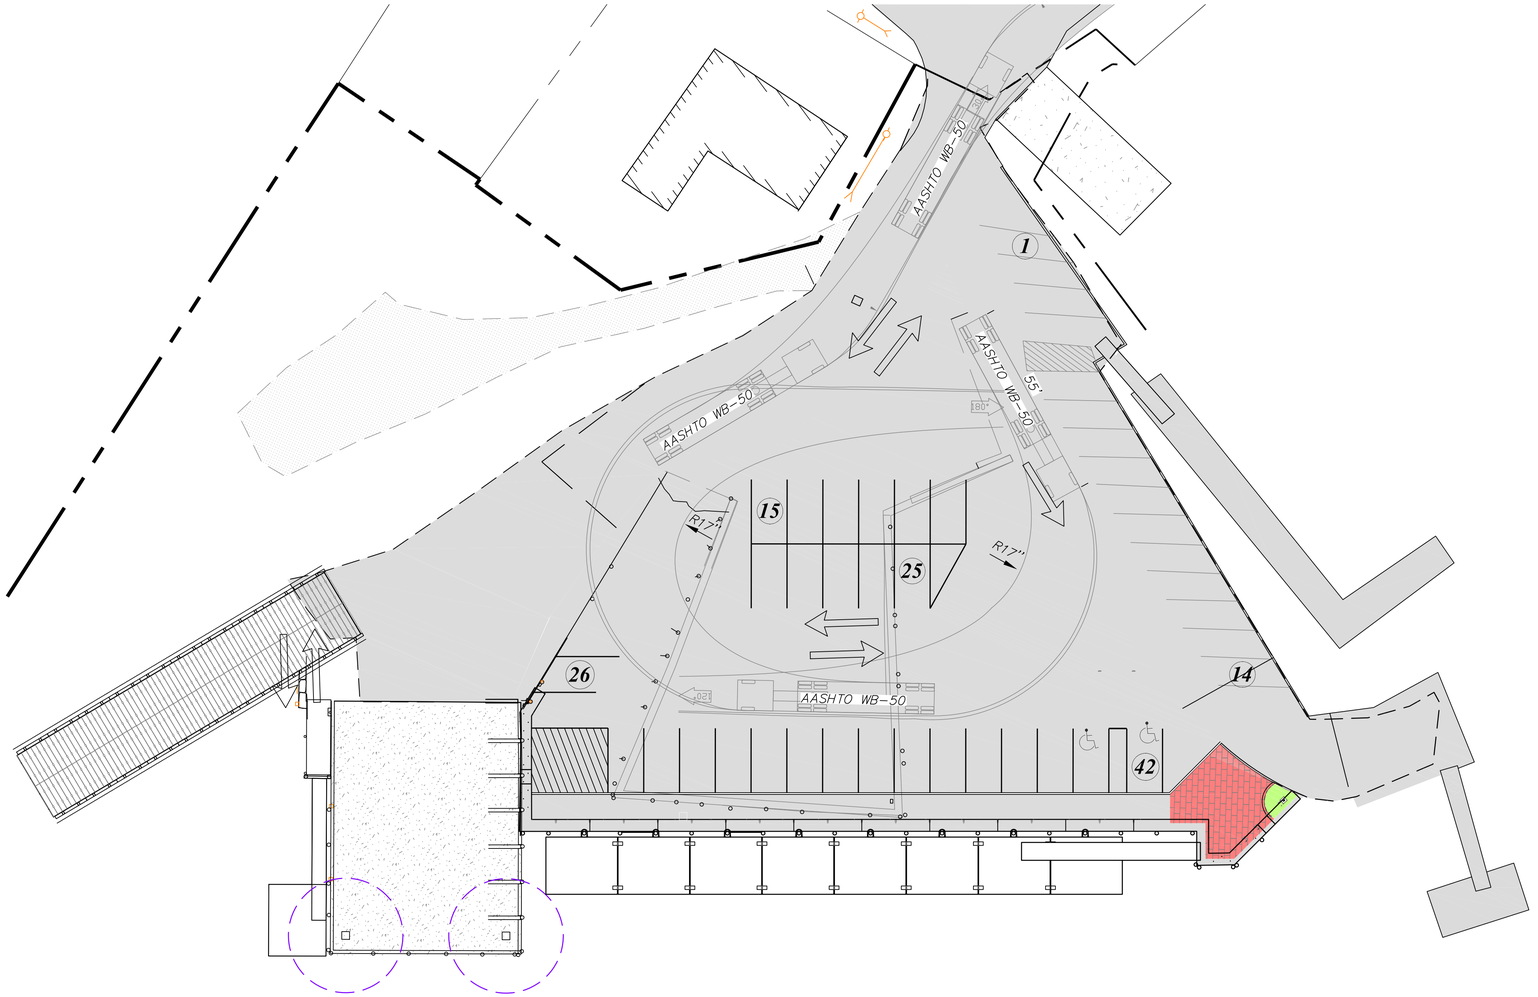

PARKING SCHEME

PARKING SPACES 42

PARKING PLAN
10 COLD STORAGE ROAD

RECORD OWNER

TOWN OF ST. GEORGE,
KNOX COUNTY, MAINE

EDA PROJECT # 01-79-1522

G.F. Johnston & Associates
Consulting Civil Engineers
P.O. Box 197
Southwest Harbor, Maine 04679
207-244-1200

DATE:
JANUARY 31, 2024

SCALE:
1" = 20'

PROJECT.ID #
C-0354

DRAWN BY:
FMV

CHECKED BY:
GFJ

SHEET NO:

C1